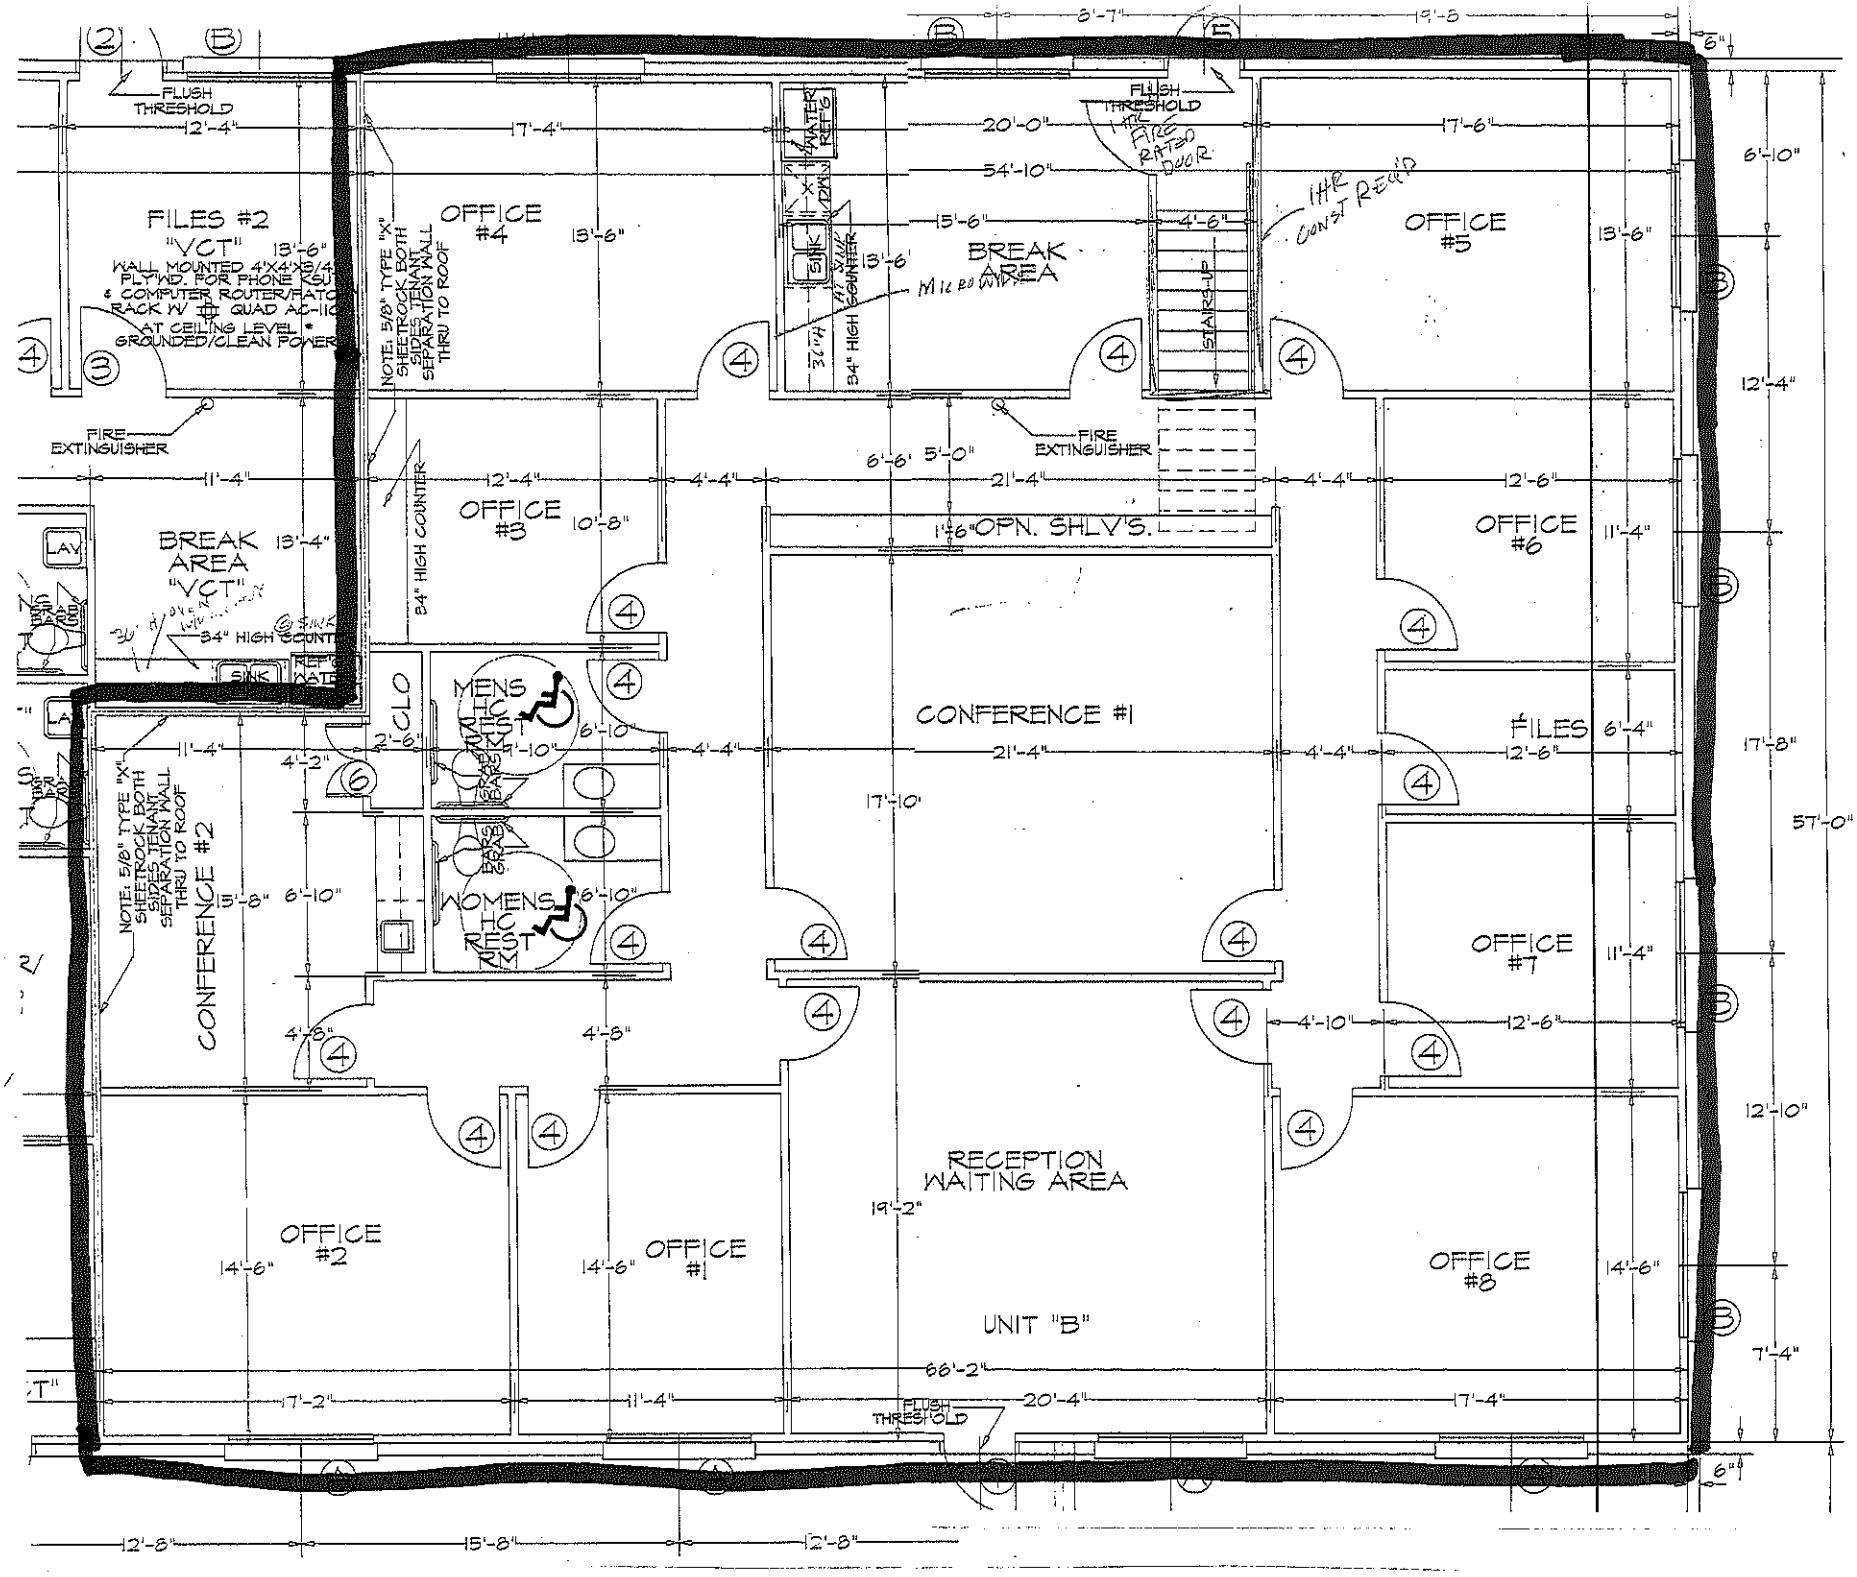
FILES #2
"VCT"
OFFICE #4
OFFICE #3
BREAK AREA
"VCT"
CONFERENCE #2
OFFICE #2
OFFICE #1
RECEPTION WAITING AREA
UNIT "B"
BREAK AREA
CONFERENCE #1
OFFICE #5
OFFICE #6
FILES
OFFICE #7
OFFICE #8
MENS
WOMENS
FLUSH THRESHOLD
FIRE EXTINGUISHER
STAIRS-UP
1HR CONST REQ'D
OPN. SHLV'S.
34" HIGH COUNTER
SINK
LAV
CLO